LEGEND

- PROP MICROTRENCH
- PROPOSED VAULT (REFERENCES SD1100S-11E & SD1100S-11C DETAILS)
- PROP DIRECT BURY DROP CLOSURE (REFERENCES SD1100S-11E & SD1100S-11C DETAILS)
- R.O.W.
- EX HYDRANT
- EX WATER VALVE
- EX WATER METER NOT FIELD VERIFIED
- EX WATER METER
- EX WATER MANHOLE
- EX WASTEWATER MANHOLE
- EX CLEANOUT
- EX STORM MANHOLE
- EX STORM INLET
- EX ELECTRIC METER
- EX ELECTRIC MANHOLE/HANDHOLE
- EX GAS TEST LEAD
- EX GAS VALVE
- EX GAS METER
- EX STREETLIGHT
- EX POLE
- EX TRAFFIC SIGNAL POLE
- EX TRAFFIC SIGNAL PULL BOX/ELECTRIC PULL BOX
- EX POWER POLE
- EX GUY WIRE
- EX TELEPHONE PEDESTAL
- EX TELECOM PED/VAULT/HANDHOLE
- EX TELECOM MANHOLE
- EX MISC/UNKOWN MANHOLE

PROPOSED MT ROUTE SHEET INDEX

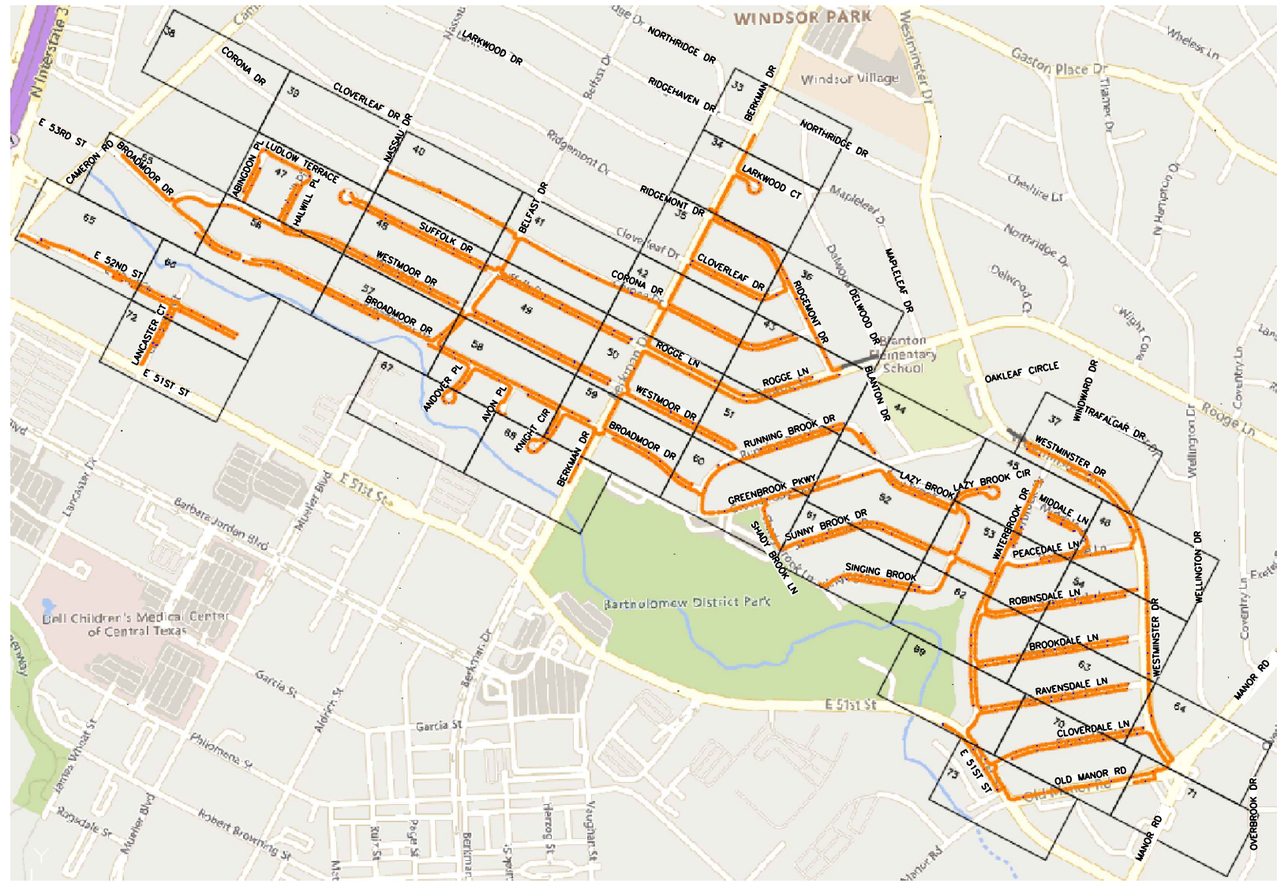

GP-2021-0061.GFT

PLUMMER

6300 LA CALMA DRIVE, STE 400 | AUSTIN, TX 78752
512.452.5905 | TBPE REGISTERED FIRM NUMBER F-13

Google Fiber

GFT MICROTRENCH - MLK02
UCC # GFT PKG 1688-21-019001
LEGEND AND SHEET INDEX

DATE: 02/01/2021 | SHEET: 32 | SCALE: N.T.S.
DESIGNED: APAI | CHECKED: AH, SS
DRAWN: APAI | APPROVED: RV, AC

STATE OF TEXAS
ADAM S. HILL
128275
LICENSED PROFESSIONAL ENGINEER
04/13/2021

CITY OF AUSTIN
APPROVED
Date 04/14/21
FOUNDED 1839

TEXAS REGISTERED ENGINEERING FIRM F-13
3/11/2021 3:13 PM M:\Projects\3191\016-01\MLK02\4_Cad\acad\SHEETFILES\32-71 MT Plan MLK02.dwg Tkouba