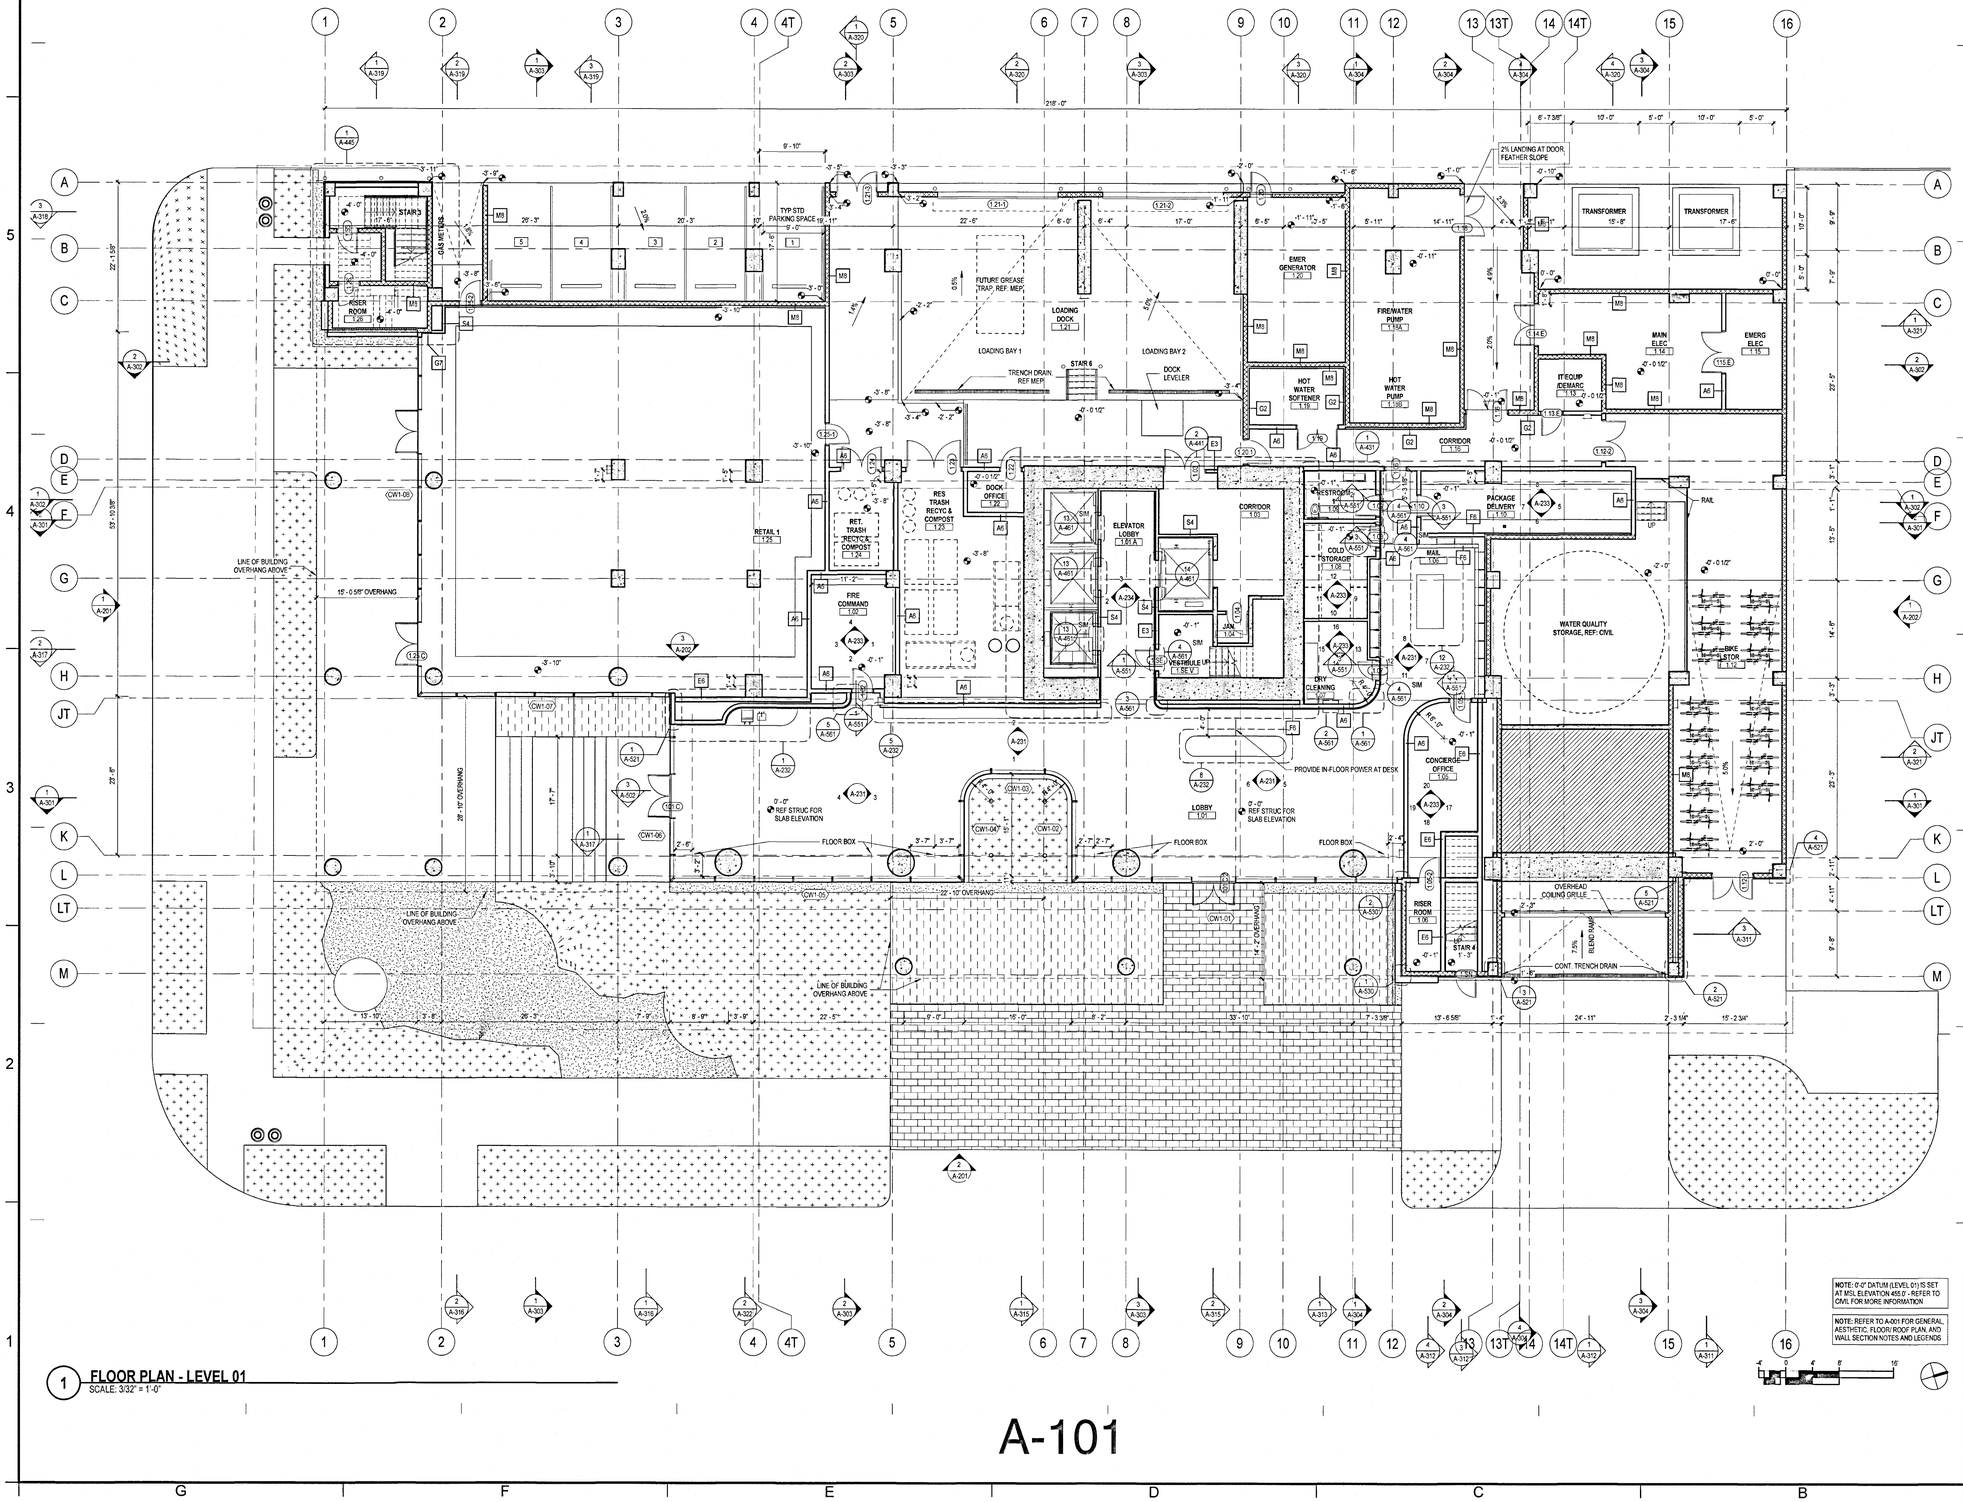

1 FLOOR PLAN - LEVEL 01
SCALE: 3/32" = 1'-0"

NOTE: 0'-0" DATUM (LEVEL 01) IS SET AT MSL ELEVATION 455.0' - REFER TO CIVIL FOR MORE INFORMATION

NOTE: REFER TO A-001 FOR GENERAL, AESTHETIC, FLOOR/ ROOF PLAN, AND WALL SECTION NOTES AND LEGENDS

SITE PLAN APPROVAL SHEET OF
FILE NUMBER: SP-2018-0472C APPLICATION DATE: 10-5-18
APPROVED BY COMMISSION ON _____ UNDER SECTION 112 OF
CHAPTER 25-5 OF THE CITY OF AUSTIN CODE
EXPIRATION DATE (25-5-81, LDC): 9/27/22 CASE MANAGER A. Johnson
DIRECTOR, DEVELOPMENT SERVICES DEPARTMENT
RELEASED FOR GENERAL COMPLIANCE 9/27/19 ZONING CBD
REV. 1 _____ CORRECTION 1 _____
REV. 2 _____ CORRECTION 2 _____
REV. 3 _____ CORRECTION 3 _____
FINAL PLAT MUST BE RECORDED BY THE PROJECT EXPIRATION DATE, IF APPLICABLE. SUBSEQUENT SITE PLANS WHICH DO NOT COMPLY WITH THE CODE CURRENT AT THE TIME OF FILING, AND ALL REQUIRED BUILDING PERMITS AND/OR A NOTICE OF CONSTRUCTION (IF A BUILDING PERMIT IS NOT REQUIRED), MUST ALSO BE APPROVED PRIOR TO THE PROJECT EXPIRATION DATE.

NO.	DATE	REVISION	BY

Page/

44 EAST
44 EAST AVENUE
AUSTIN, TRAVIS COUNTY, TEXAS 78701

ARCHITECTURAL - FLOOR PLAN - LEVEL 01

SHEET
A-101
45 OF 72
SP-2018-0472C

A-101