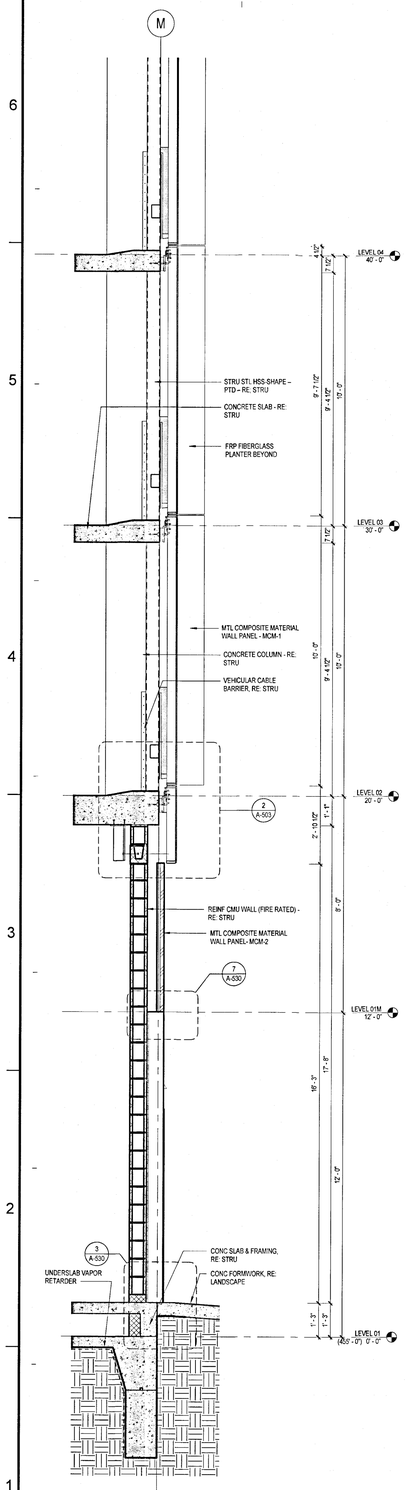

1 **WALL SECTION - BASE E5**
SCALE: 3/8" = 1'-0"

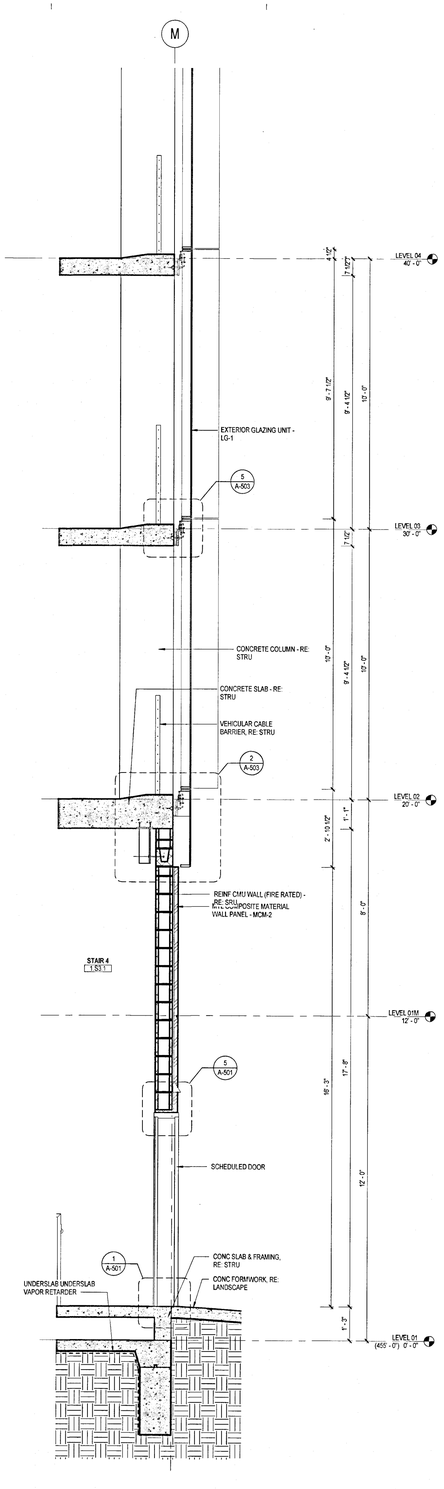

3 **WALL SECTION - BASE E4**
SCALE: 3/8" = 1'-0"

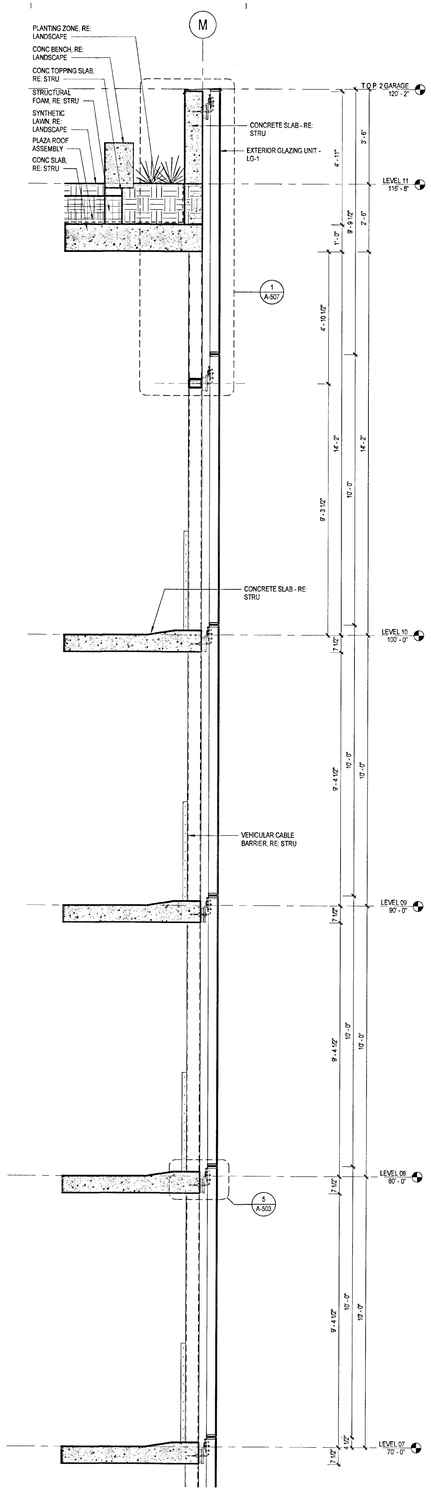

2 **WALL SECTION - BASE E3 B**
SCALE: 3/8" = 1'-0"

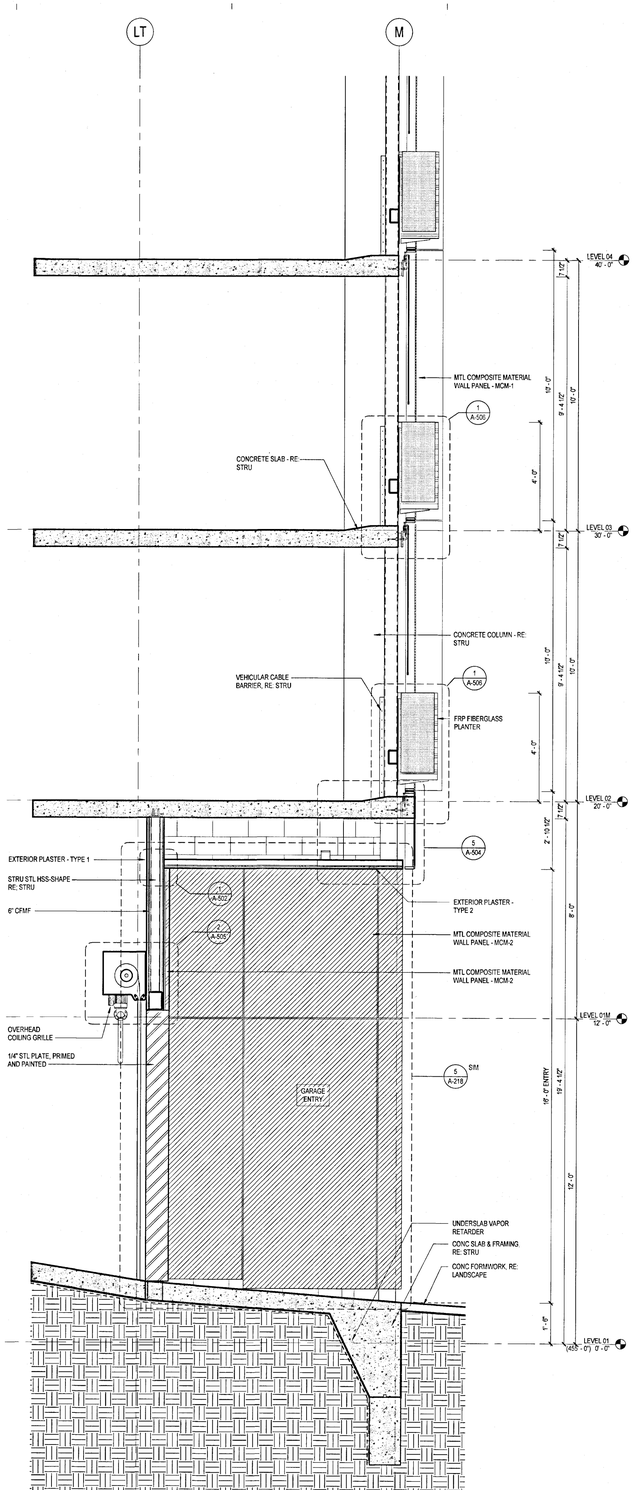

1 **WALL SECTION - BASE E3 A**
SCALE: 3/8" = 1'-0"

A-312

NO.	DATE	REVISION	BY

Page/

44 EAST
44 EAST AVENUE
AUSTIN, TRAVIS COUNTY, TEXAS 78701

ARCHITECTURAL - WALL SECTION BASE E5

SITE PLAN APPROVAL — SHEET OF
FILE NUMBER: SP-2018-0472C — APPLICATION DATE: 10/5/18
APPROVED BY COMMISSION ON _____ UNDER SECTION 112 OF CHAPTER 25-5 OF THE CITY OF AUSTIN CODE
EXPIRATION DATE (25-5-81, LDC) 9/27/22 — CASE MANAGER A. Johnson
DIRECTOR, DEVELOPMENT SERVICES DEPARTMENT
RELEASED FOR GENERAL COMPLIANCE: 9/27/19 — ZONING CBD
REV. 1 _____ CORRECTION 1 _____
REV. 2 _____ CORRECTION 2 _____
REV. 3 _____ CORRECTION 3 _____
FINAL PLAT MUST BE RECORDED BY THE PROJECT EXPIRATION DATE, IF APPLICABLE. SUBSEQUENT SITE PLANS WHICH DO NOT COMPLY WITH THE CODE CURRENT AT THE TIME OF FILING, AND ALL REQUIRED BUILDING PERMITS AND/OR A NOTICE OF CONSTRUCTION (IF A BUILDING PERMIT IS NOT REQUIRED), MUST ALSO BE APPROVED PRIOR TO THE PROJECT EXPIRATION DATE.

SHEET
A-312
61 OF 72
SP-2018-0472C